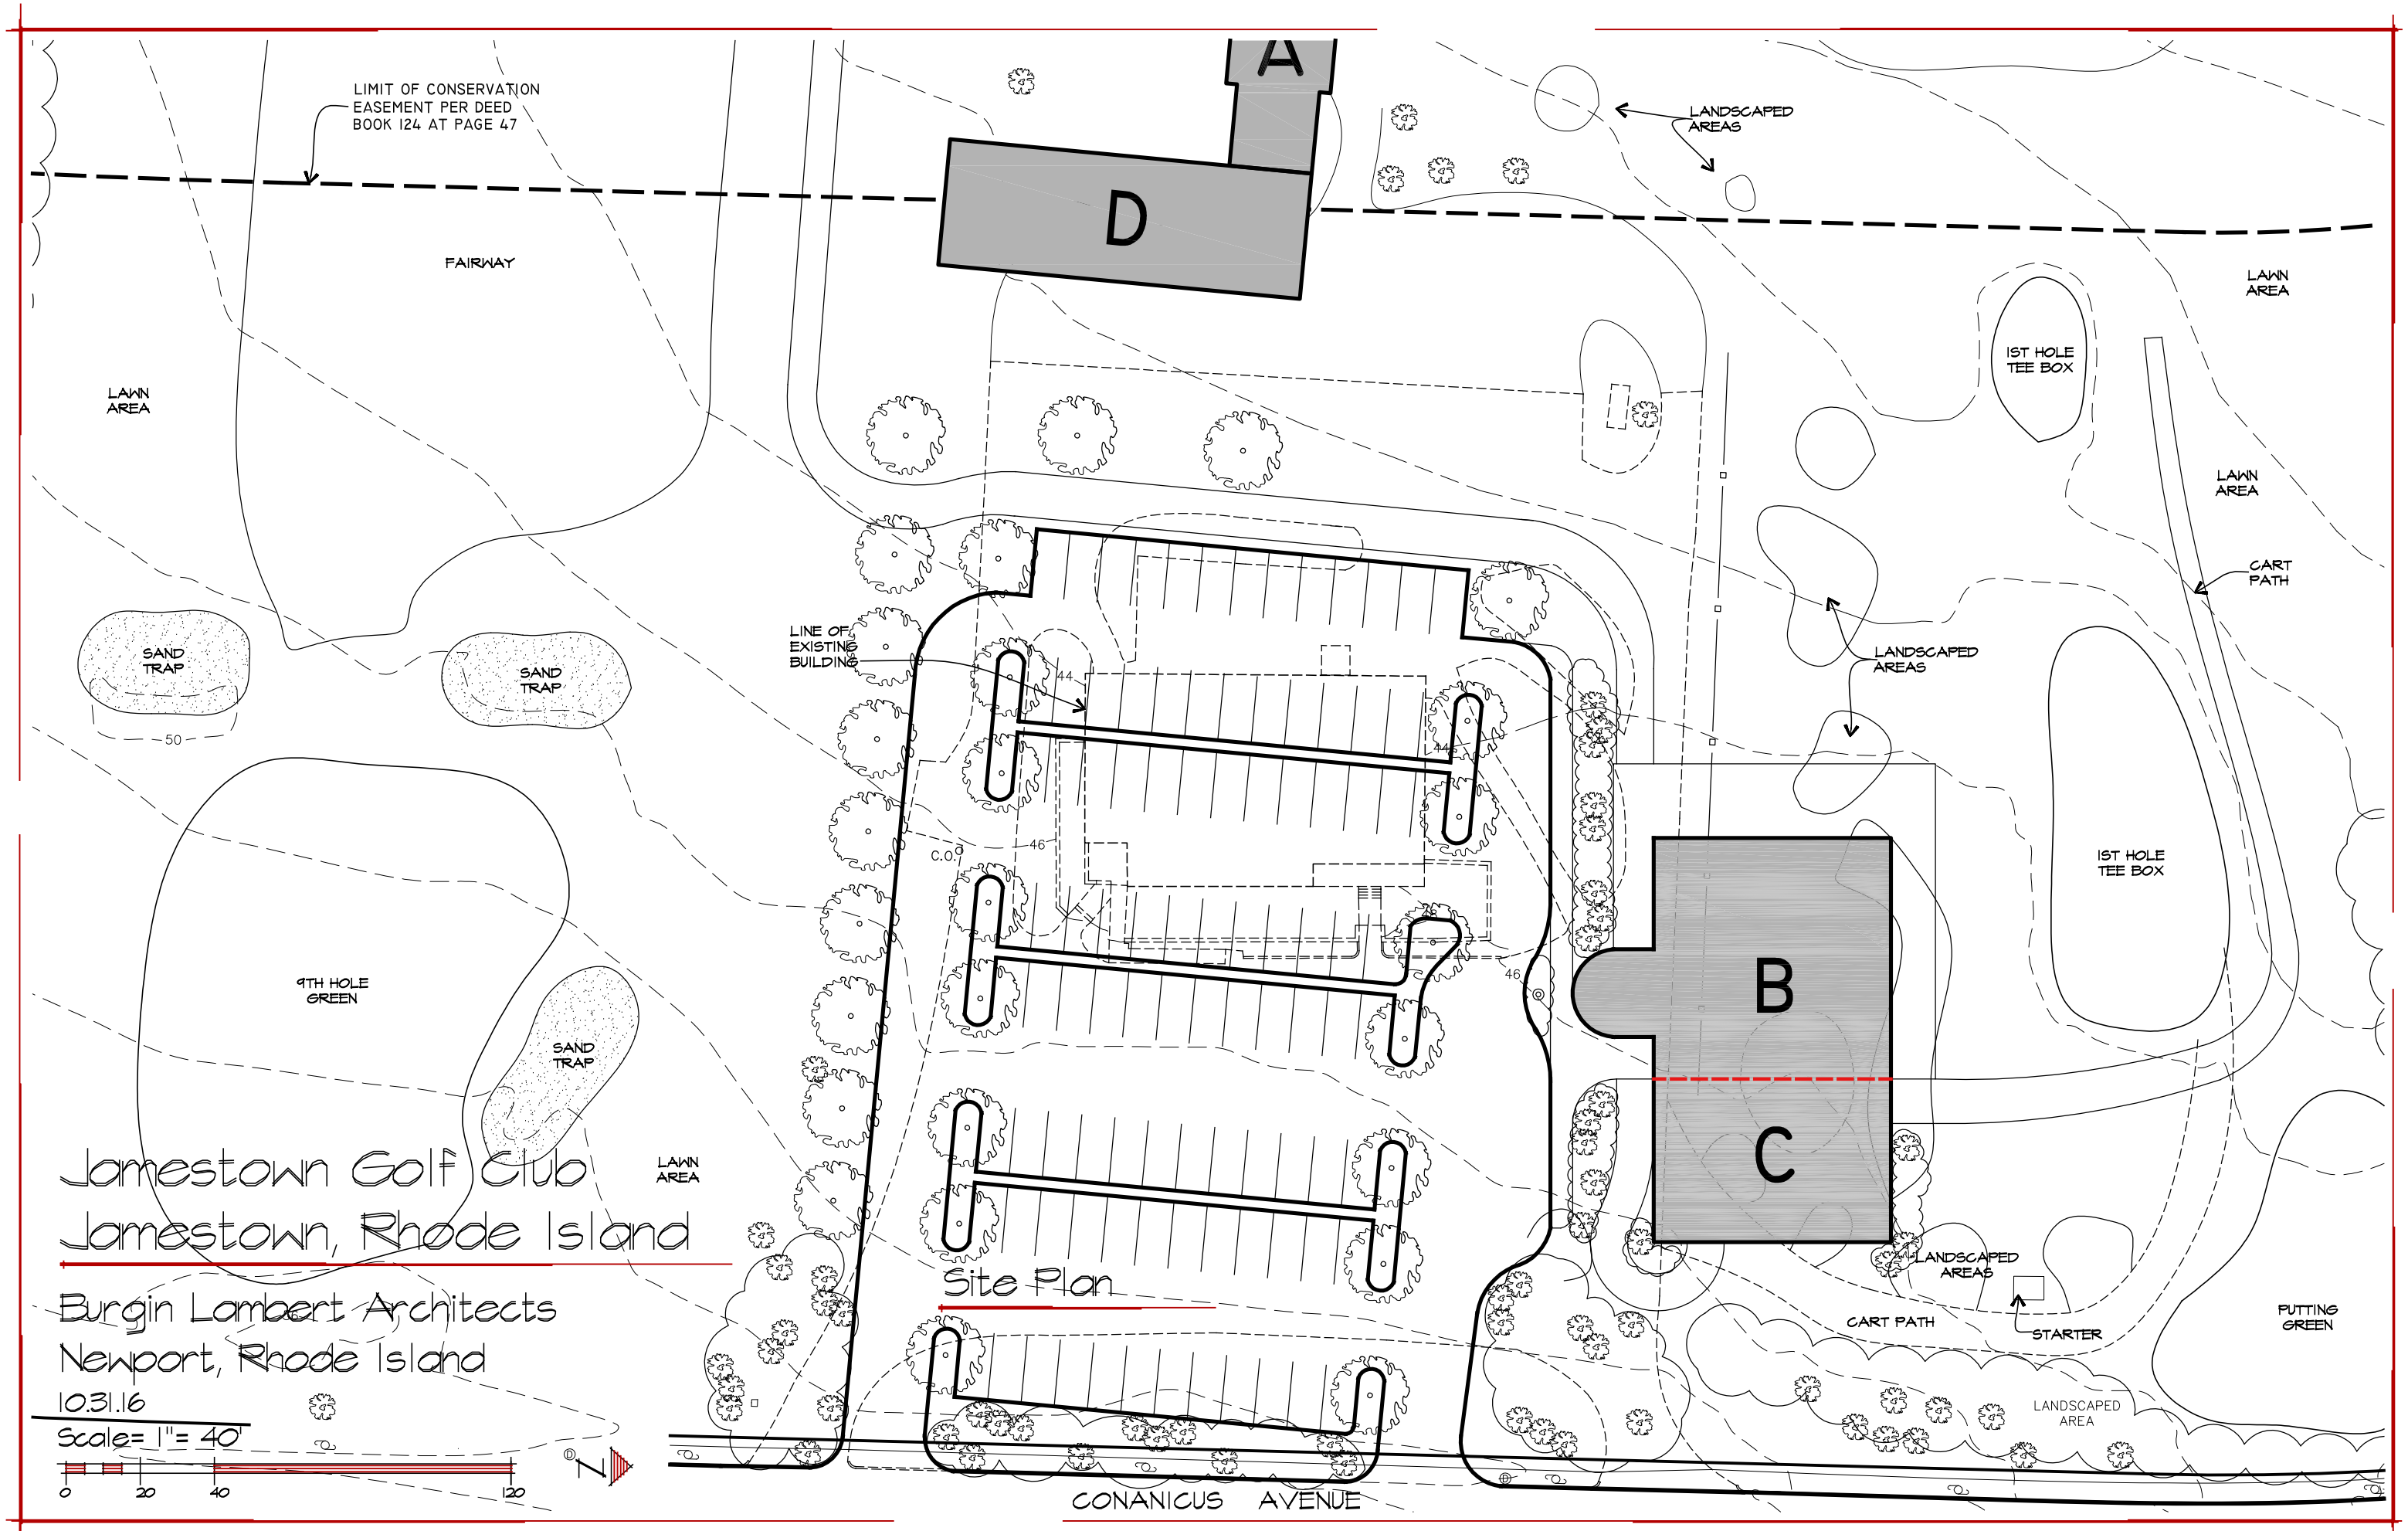


Jamestown Golf Club
Jamestown, Rhode Island

Site Plan

Burgin Lambert Architects
Newport, Rhode Island
10.31.16
Scale= 1"= 40'