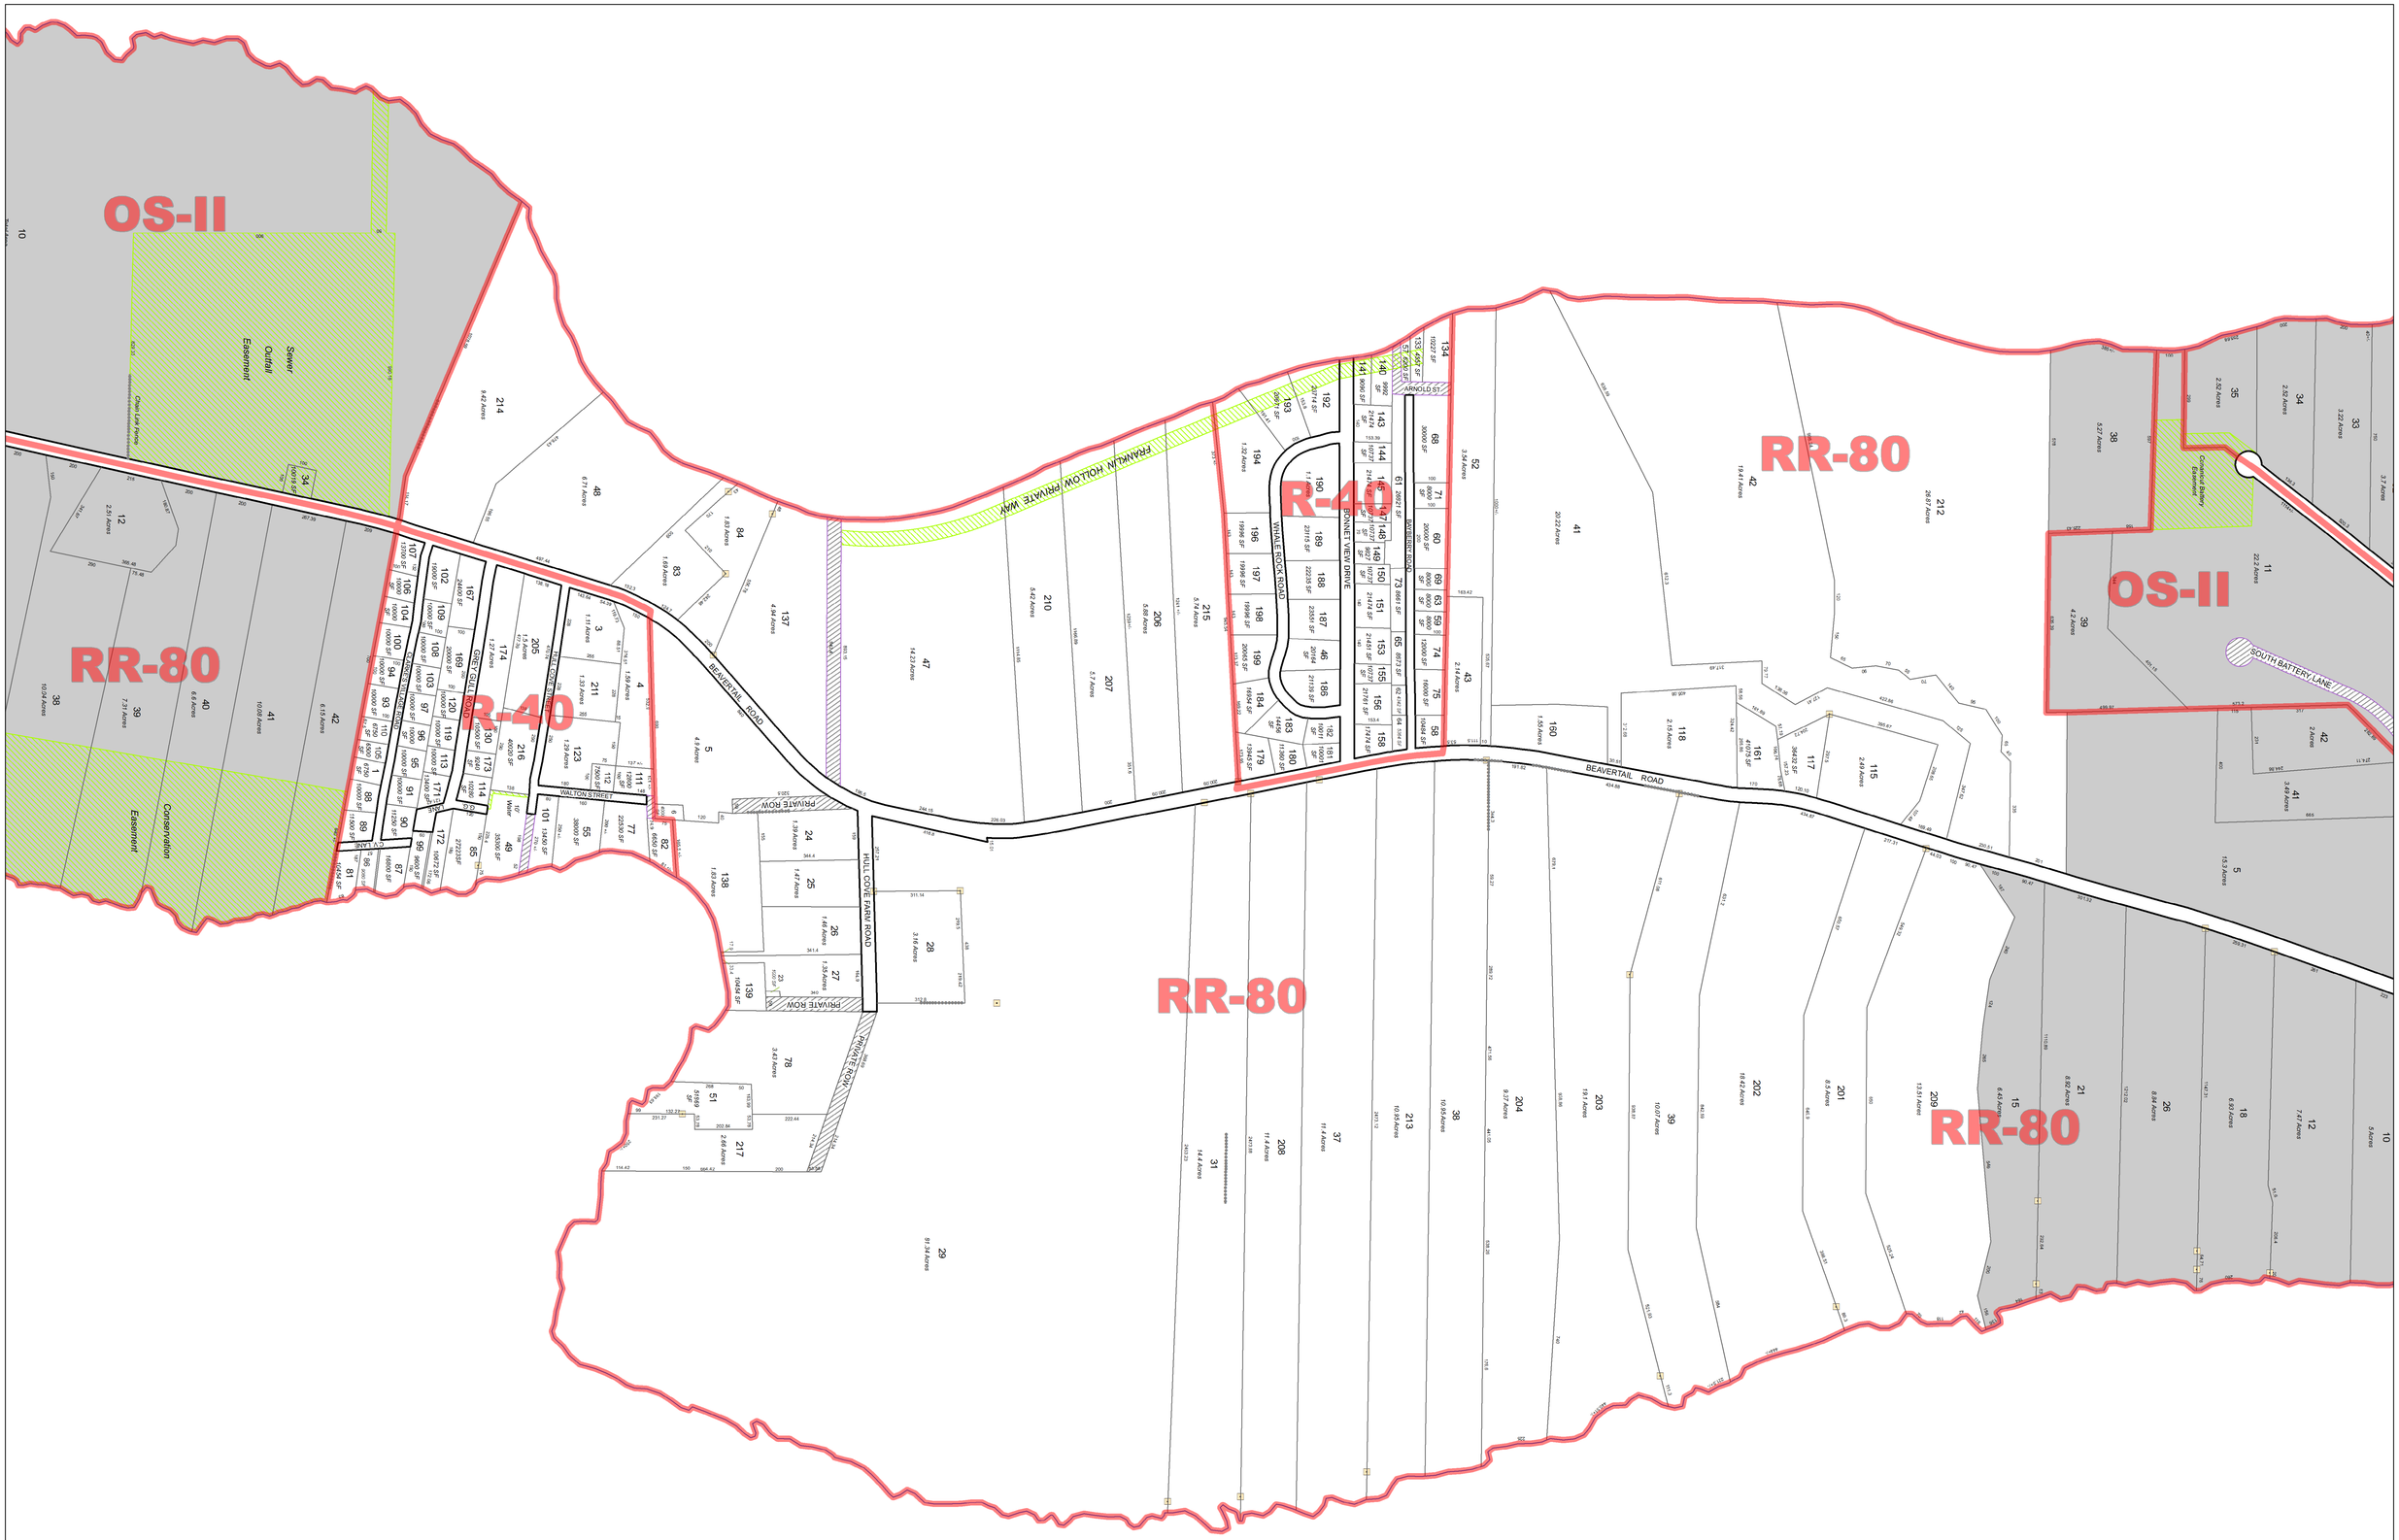

Assessor's Map

TOWN OF JAMESTOWN
Rhode Island

Justin Jobin & Diana Brennan, Town of Jamestown, RI, May 2014

This map is for assessment purposes only
and is not valid for legal description or conveyance.

Mapping is current through 12/31/2013
Print Date: 5/8/2014

0 100 200 400 Feet

1 inch = 200 feet

W S N E

- Zoning
- High Groundwater Overlay District
- Jamestown Village SDD
- StoneWalls
- Bridge
- Coastline
- Paper Streets
- Parcels
- ROW
- Toll Plaza
- Boundary Markers
- Leader Lines
- Cemeteries
- Easement

R-40 Zoning Designations

OS-I: Conservation Preserve
OS-II: Park and Recreation
RR-200: Rural Residential, 200,000 sq. ft.
RR-80: Rural Residential, 80,000 sq. ft.
R-40: Residential, 40,000 sq. ft.
R-20: Residential, 20,000 sq. ft.
R-8: Residential, 8,000 sq. ft.
CL: Commercial Limited
CD: Commercial Downtown
CW: Commercial Waterfront
DC: Downtown Condominium
P: Public

Map Number

12