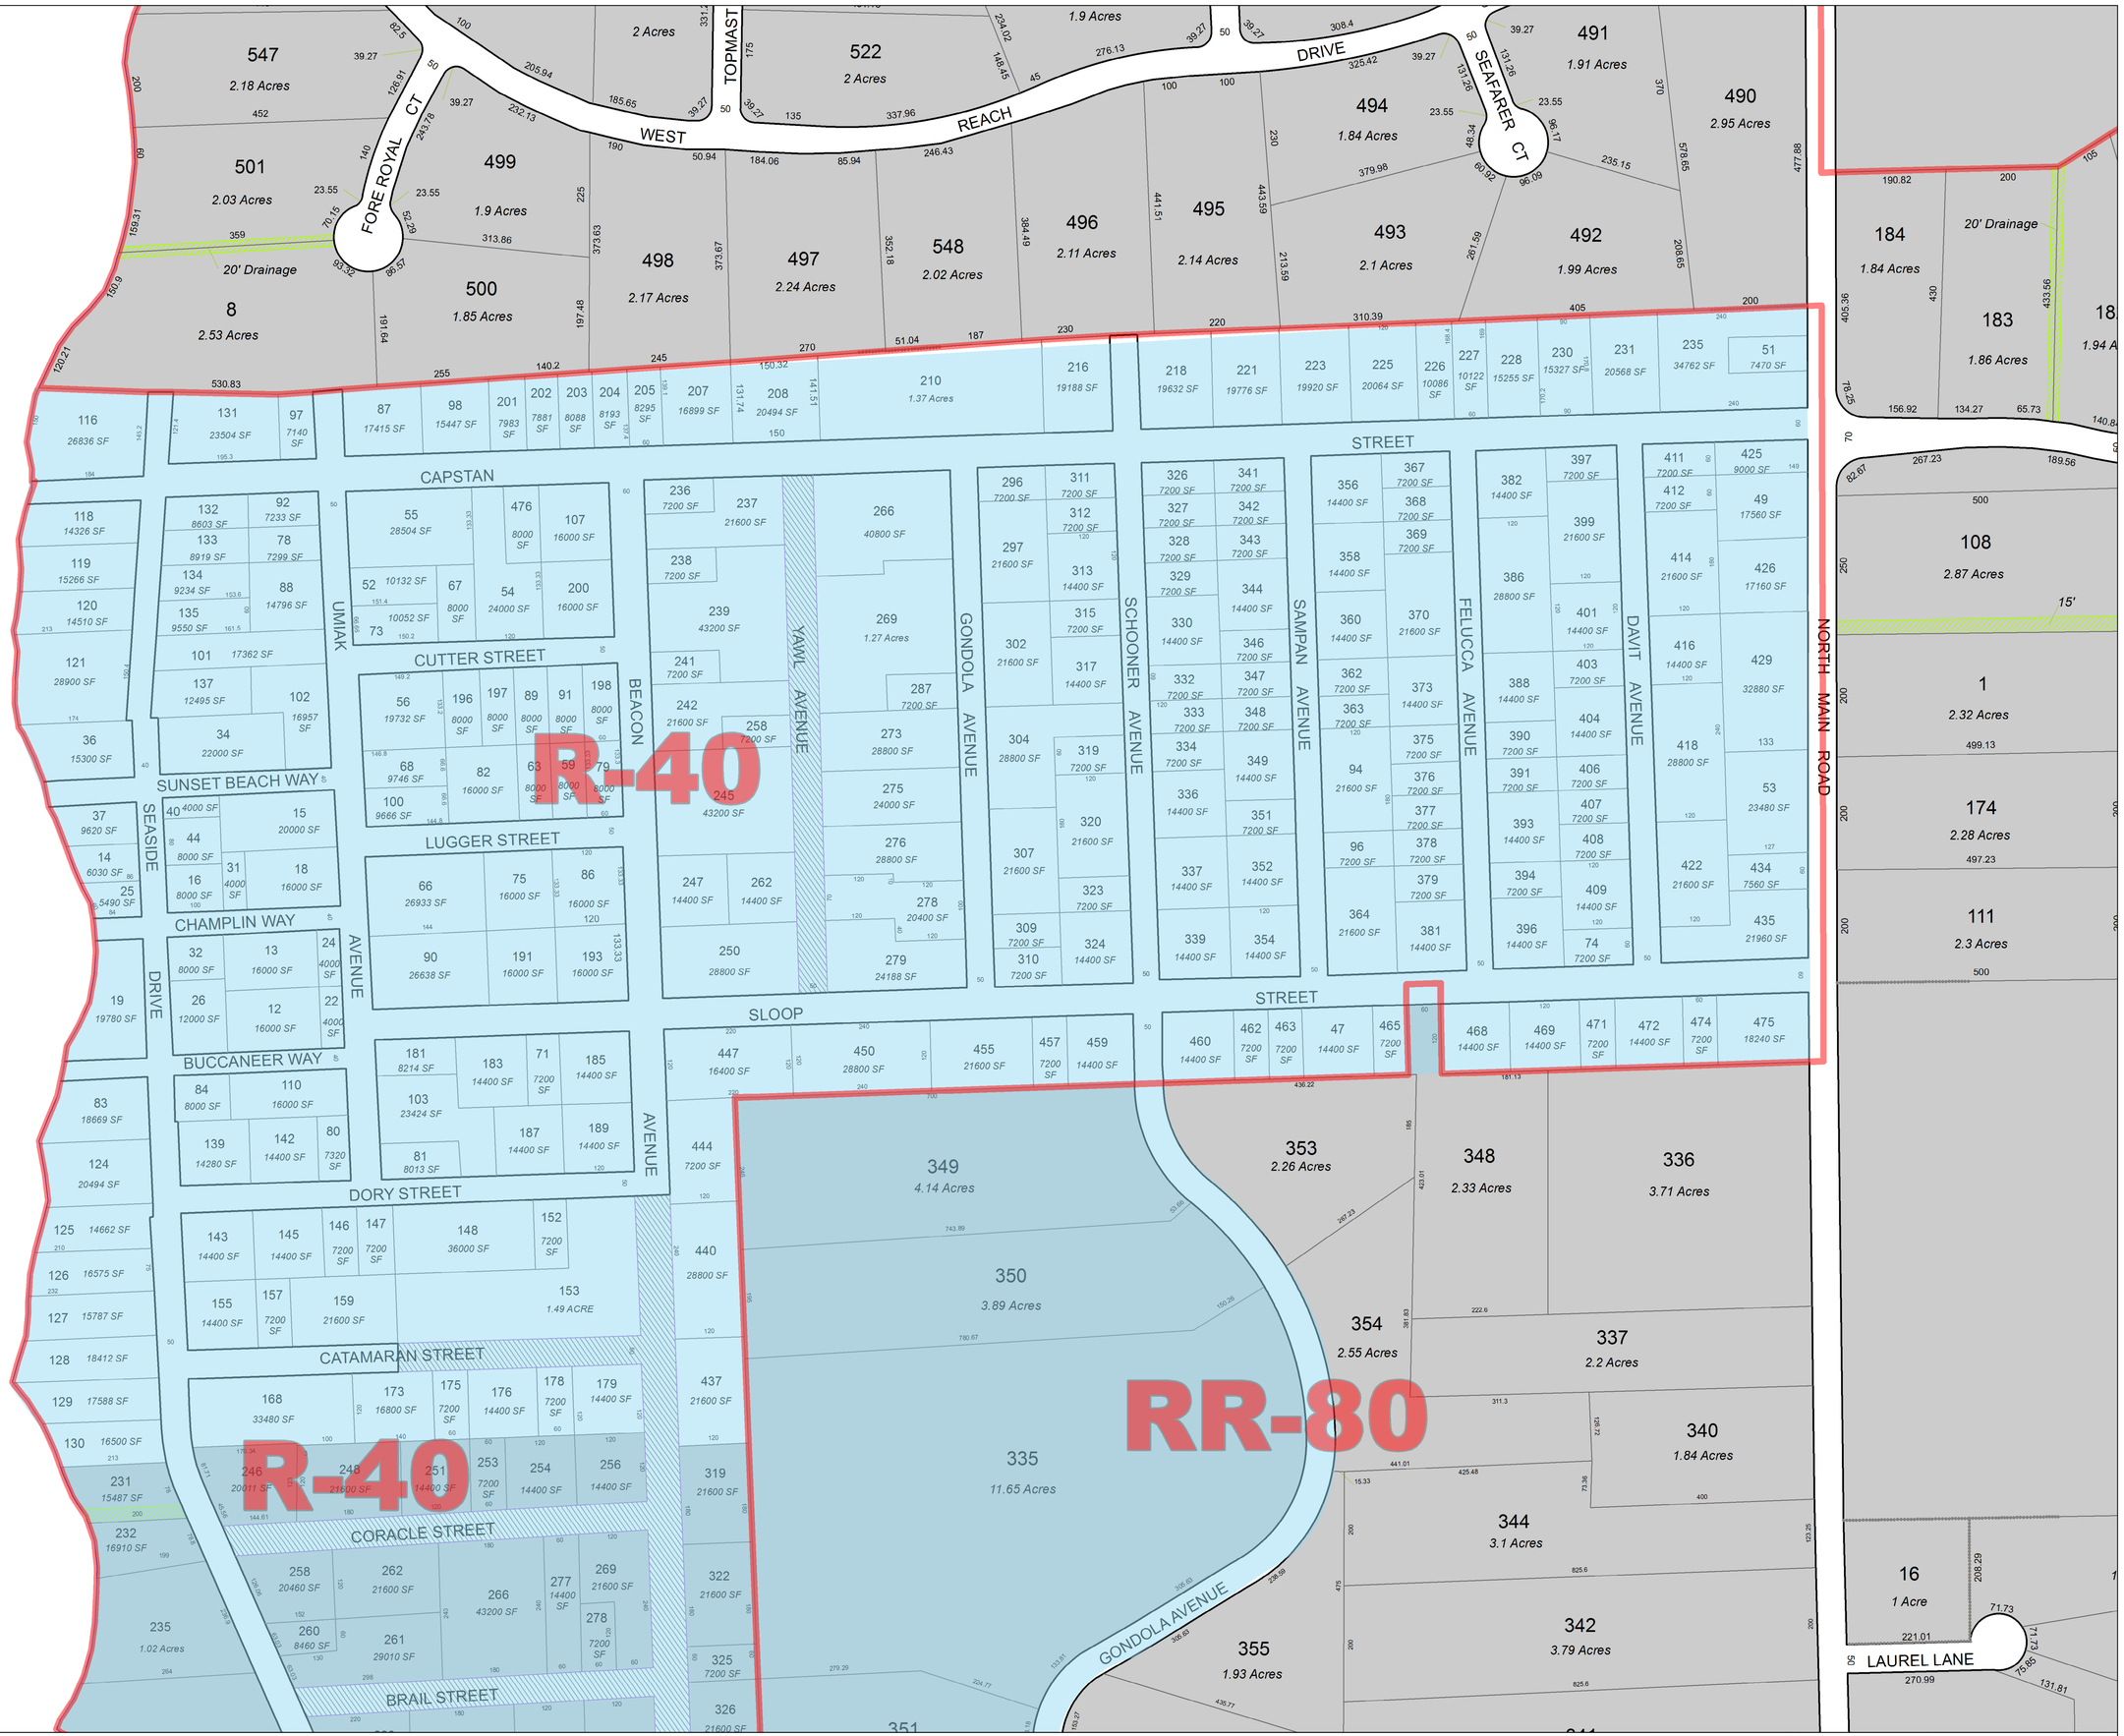

Assessor's Map

TOWN OF JAMESTOWN
Rhode Island

Justin Jobin & Diana Brennan, Town of Jamestown, RI, May 2014

This map is for assessment purposes only
and is not valid for legal description or conveyance.

Mapping is current through 12/31/2013
Print Date: 5/8/2014

0 50 100 200 Feet

1 inch = 100 feet

N W E S

Zoning
High Groundwater Overlay District
Jamestown Village SDD
StoneWalls
Bridge
Coastline
Paper Streets
Parcels
ROW
Toll Plaza
Boundary Markers
Leader Lines
Cemeteries
Easement

R-40 Zoning Designations

OS-I: Conservation Preserve
OS-II: Park and Recreation
RR-200: Rural Residential, 200,000 sq. ft.
RR-80: Rural Residential, 80,000 sq. ft.
R-40: Residential, 40,000 sq. ft.
R-20: Residential, 20,000 sq. ft.
R-8: Residential, 8,000 sq. ft.
CL: Commercial Limited
CD: Commercial Downtown
CW: Commercial Waterfront
DC: Downtown Condominium
P: Public

Map Number

3A