1764

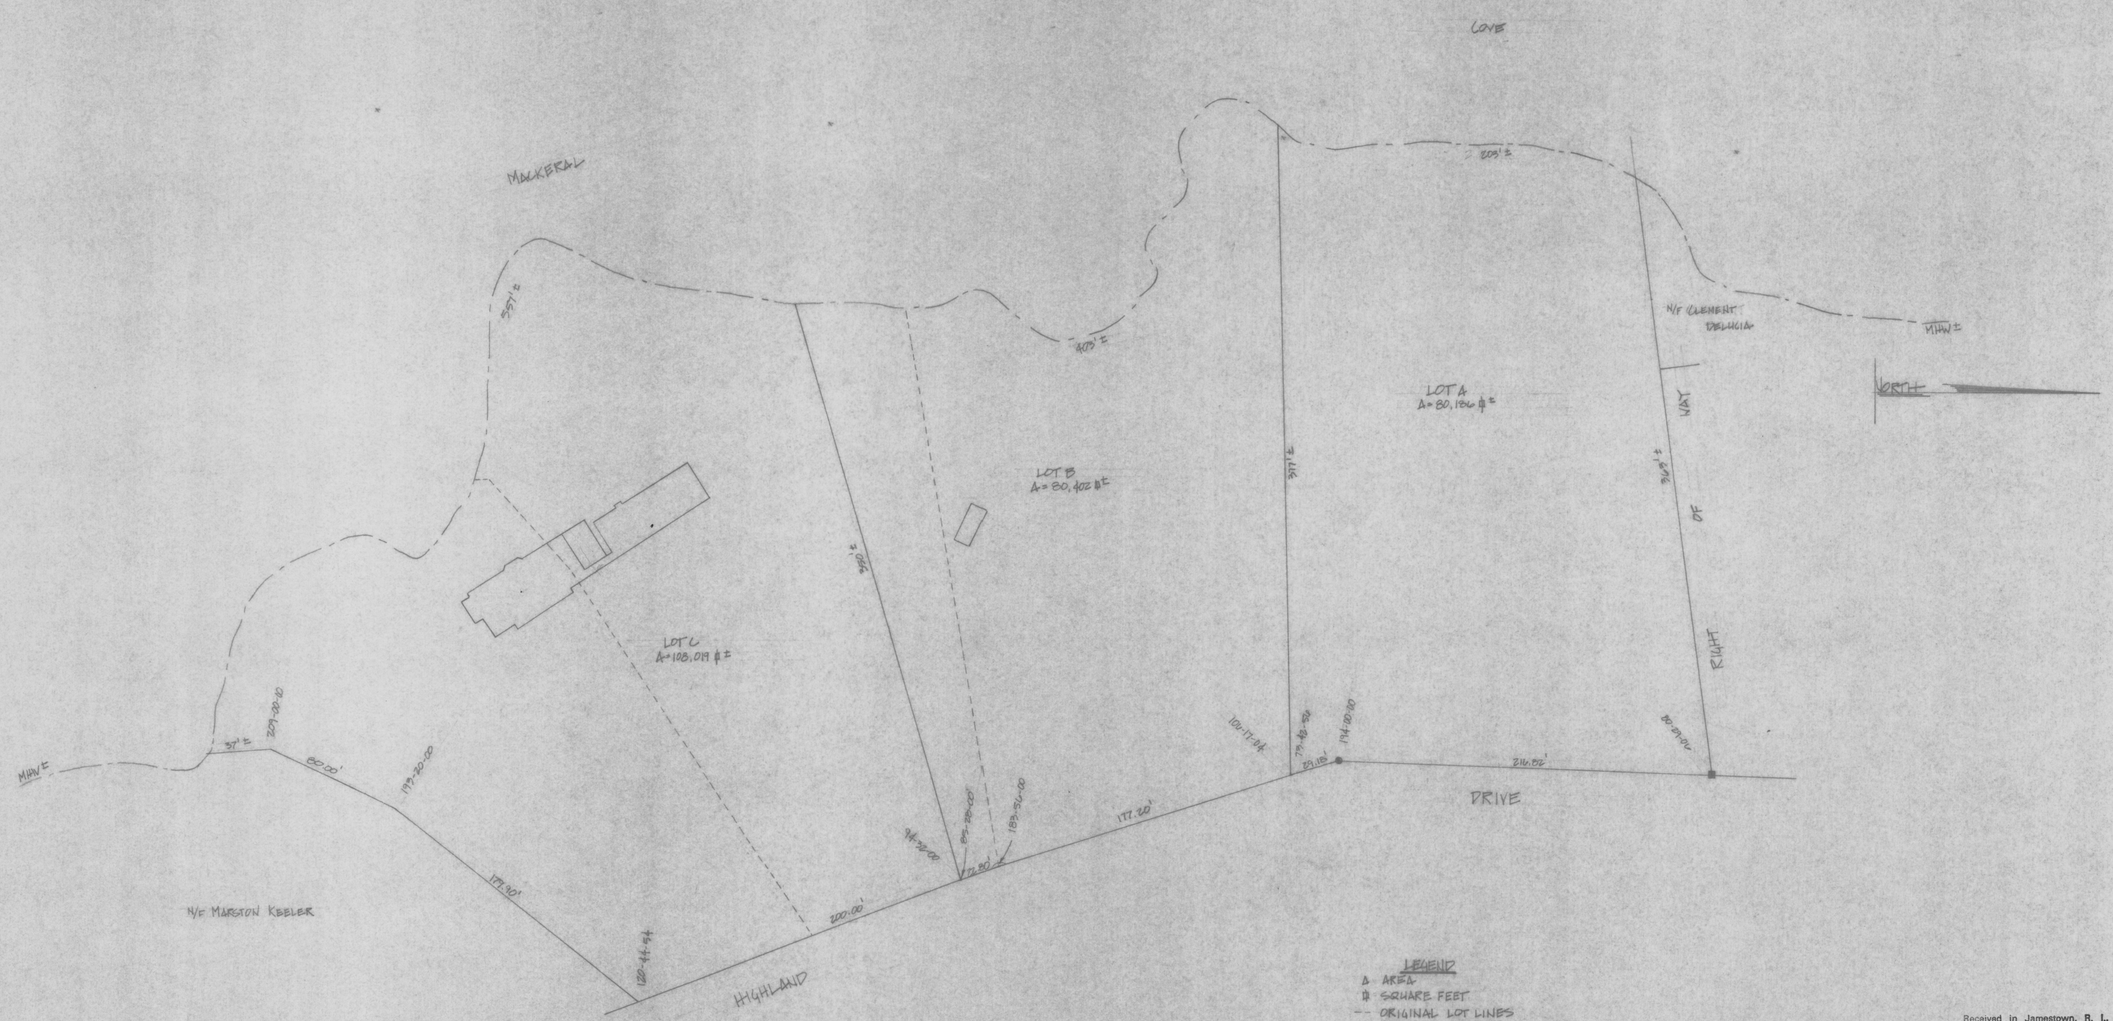

LEGEND
- Δ AREA
- # SQUARE FEET
- — ORIGINAL LOT LINES
- — PROPOSED LOT LINES
- A.P. ASSESSORS PLAT
- N/F NOW OR FORMERLY
- ■ GRANITE BOUND
- ● IRON PIPE

Received in Jamestown, R. I., for record
Nov. 14, 1985 at 10 h 12 m
A.M., and recorded
~~In Volume~~ MANUAL FILE of Land Evidence
of Jamestown, R. I. at page 13-B
Lucy E. Crowe Town Clerk
$30.00
RD

NO.	DATE	REVISION	BY

PROPOSED DIVISION OF LAND
LOTS 54,55,56/AP 10
PREPARED FOR
THAYER KEELER

SCALE 1"=40'
DATE NOV. 1985
DRAWN BY D. BOSTIER
CHECKED BY
PROJECT NO.
DRAWING NO.
SHEET NO. OF SHTS

ISLAND ENGINEERING
65 North Road
JAMESTOWN, RHODE ISLAND 02835
(401) 423-1200

PETER L. RYAN
NO. 3372
REGISTERED
PROFESSIONAL ENGINEER

SUMNER E ELLSWORTH
No. 1627
REGISTERED
LAND SURVEYOR

HPF 138 (BRG41)

KEELER