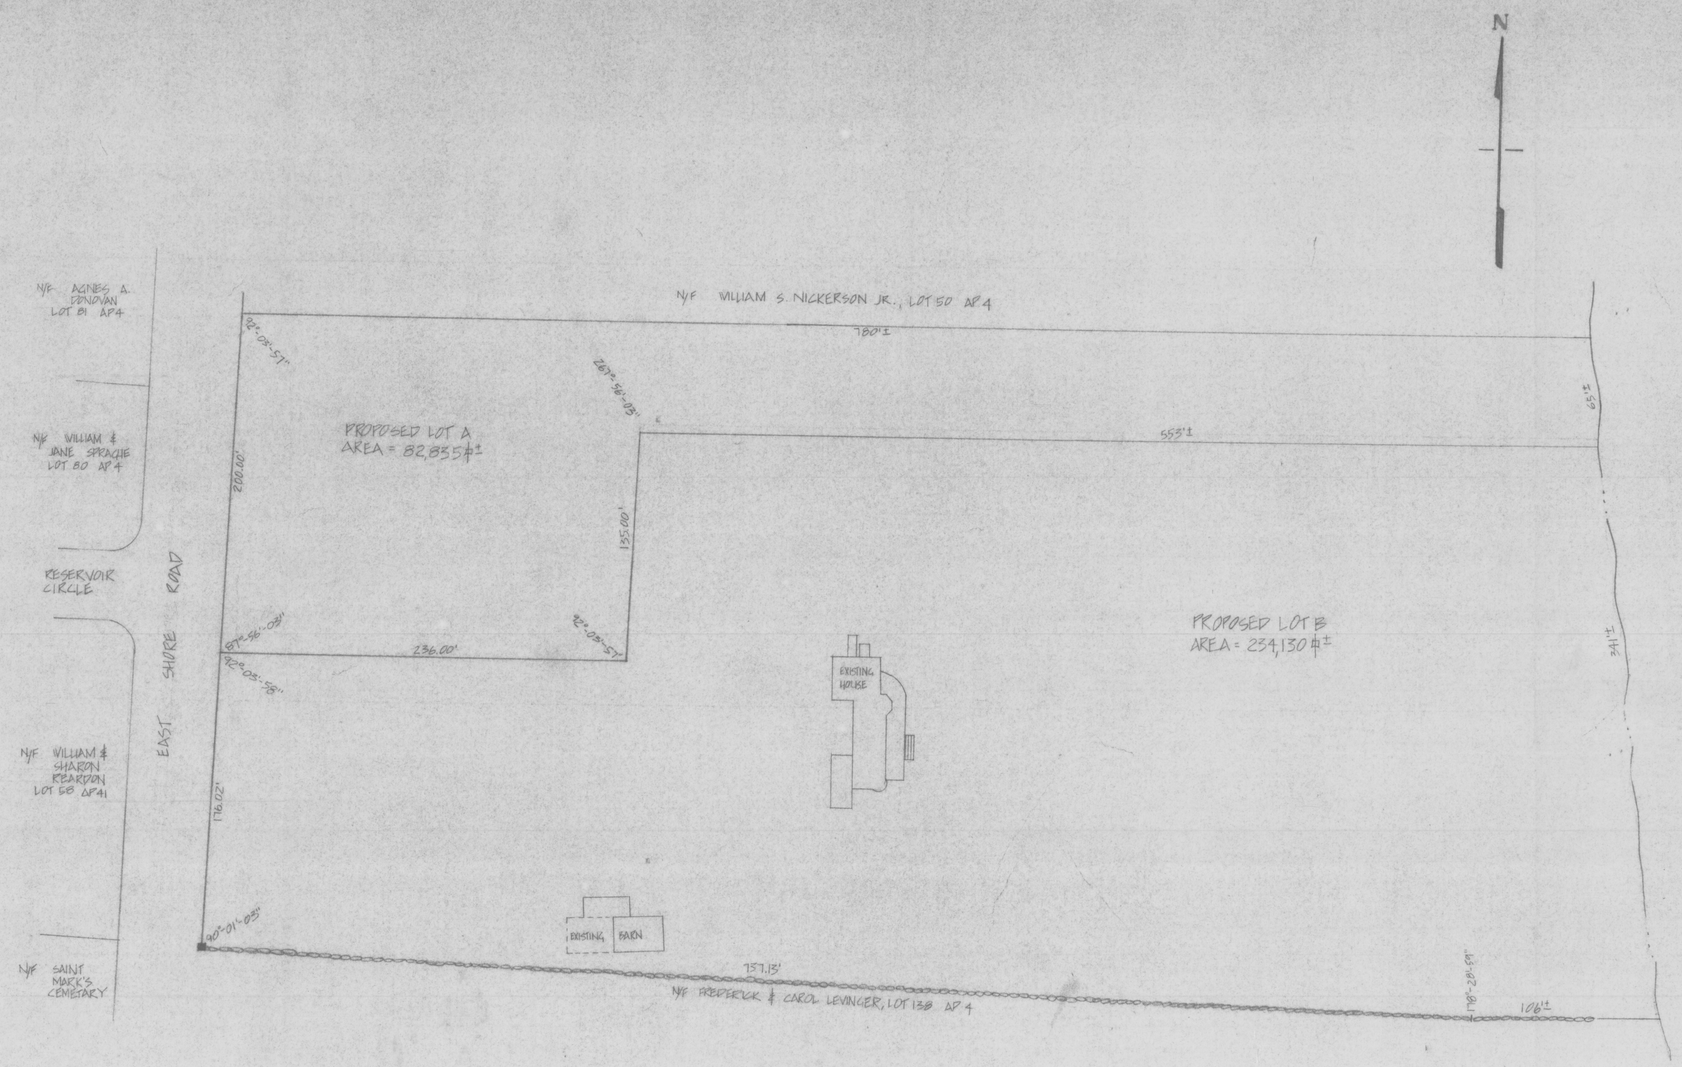

RECEIVED FOR RECORD IN JAMESTOWN, R.I.
April 12, 1988 at 1:44 P.M.
[signature], TOWN CLERK
30 pd

RECEIVED FOR

LEGEND

N/F NOW OR FORMERLY
A/P ASSESSORS PLAT
SQUARE FEET
EXISTING MONUMENT
STONE WALL

GRAPHIC SCALE 1" = 40'

40 0 40 80 120 160 FEET
20 0 20 40 METERS

SUMNER E. ELLSWORTH
NO. 1627
REGISTERED LAND SURVEYOR

PETER L. RYAN
NO. 3372
REGISTERED PROFESSIONAL ENGINEER

NO.	DATE	REVISION	BY
1	3/87	ADDED HOUSE & BARN	SCOTT

SHEET TITLE: ALTERNATIVE PROPOSED SUBDIVISION LOT 10 AP 4

PROJECT: OWNED BY WILLIAM & VIRGINIA PRITCHETT

PROJECT NO.
SCALE 1" = 40'
DATE DEC. 86
DRAWN BY B. SCOTT
CHECKED BY PLR
DRAWING NO. 86252

ISLAND ENGINEERING
65 North Road
JAMESTOWN, RHODE ISLAND 02835
(401) 423-1200

1 OF 1 SHTS

HPF29A(BRC15)

PRITCHETT