131 0023

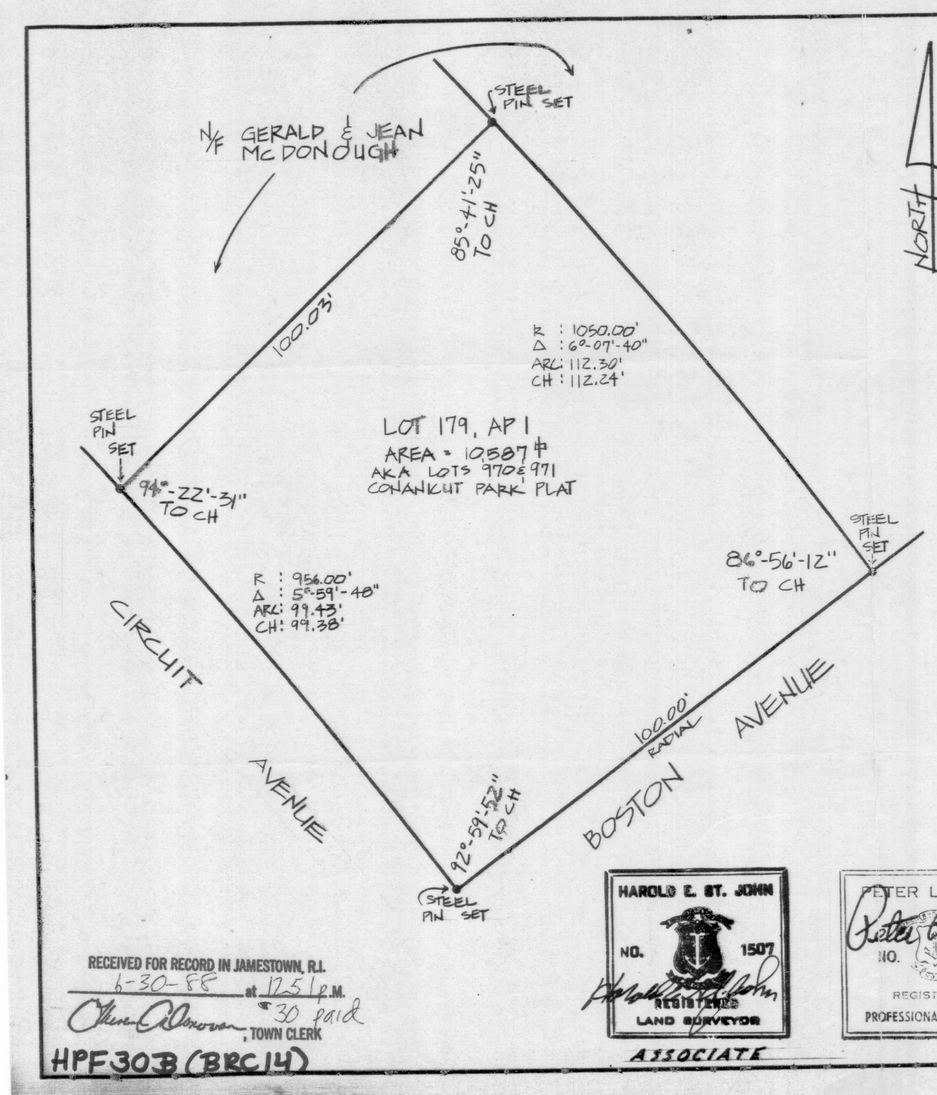

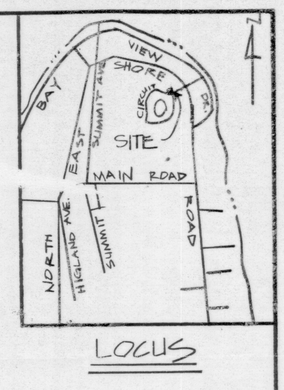

LEGEND

N/F	NOW OR FORMERLY OF
AP	ASSESSORS PLAT
±	SQUARE FEET
AKA	ALSO KNOWN AS
R	RADIUS
Δ	CENTRAL ANGLE
CH	CHORD

REFERENCE:
CONANICUT PARK PLAT DRAWN BY JOHN MULLIN MARCH 1873 COPIED BY R.J. EASTON & SON, C.E. NEWPORT, R.I. FEB. 11, 1928

HAROLD E. ST. JOHN NO. 1507 REGISTERED LAND SURVEYOR
ASSOCIATE

PETER L. RYAN NO. 3372 REGISTERED PROFESSIONAL ENGINEER

RECEIVED FOR RECORD IN JAMESTOWN, R.I.
6-30-88 at 12:51 P.M.
$30 paid
, TOWN CLERK

HPF 303 (BRC 14)

PLAN OF LAND
IN
JAMESTOWN, R.I.

SCALE: 1" = 20'	APPROVED BY:	DRAWN BY: BSCOTT
DATE: 20 JUNE, 88		REVISED

PREPARED FOR:
GARY D'AMBRA
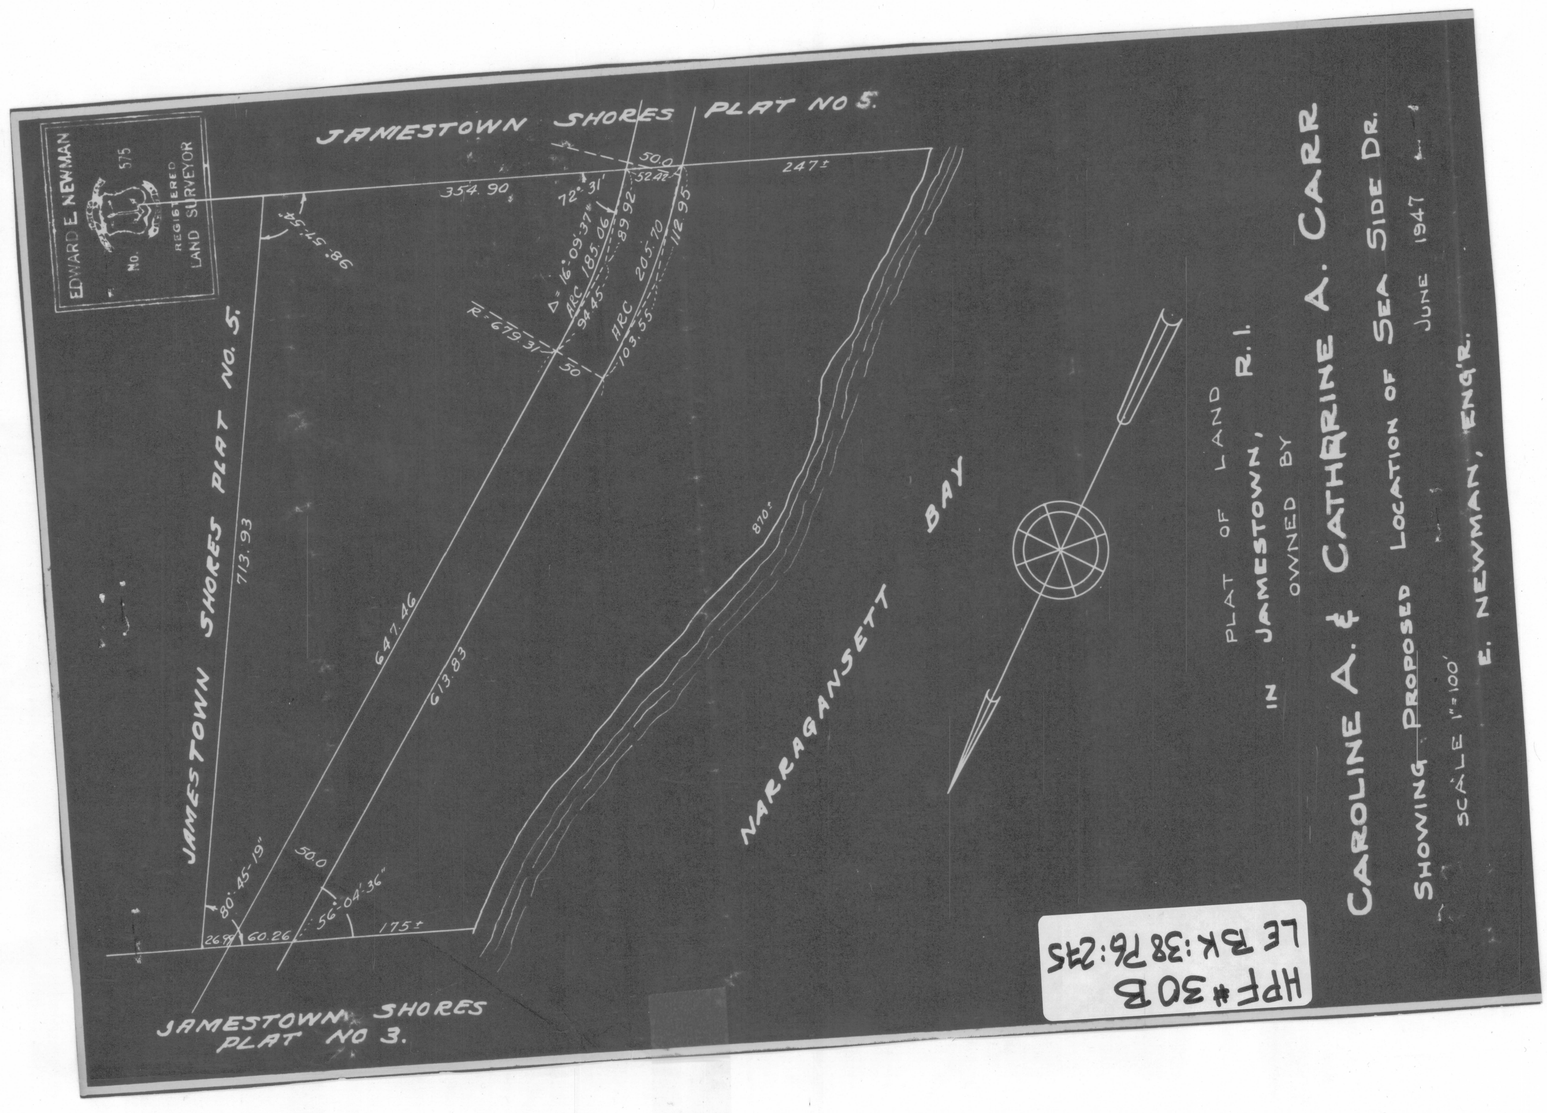
BY: ISLAND ENGINEERING — DRAWING NUMBER 88299